REG	STATE	PROJECT	SHEET NO.

NOTES:

1. Unless otherwise shown, dimensions are in millimeters.

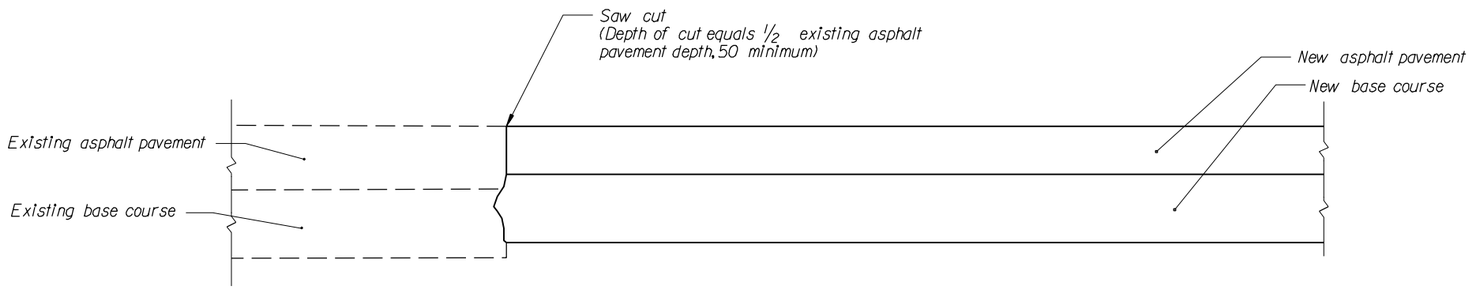

NEW PAVEMENT

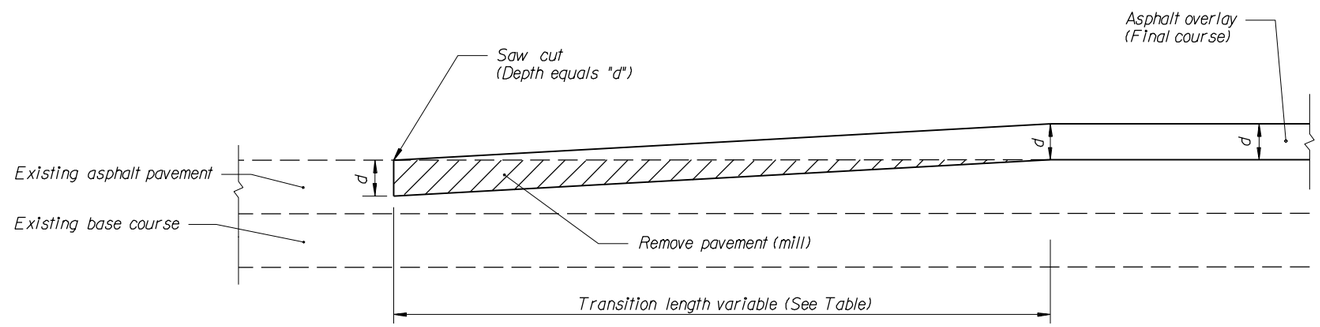

OVERLAY

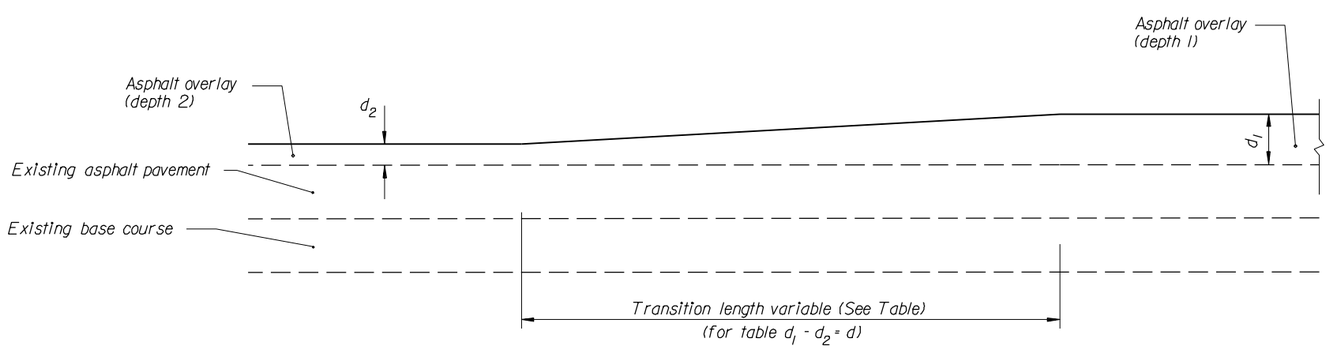

OVERLAY - DEPTH TRANSITIONS

TRANSITION TABLE	
d - mm	Transition Length - Meters
20	5
30	7
40	10
50	12
60	15
80	20
100	25

U.S. DEPARTMENT OF TRANSPORTATION
FEDERAL HIGHWAY ADMINISTRATION
EASTERN FEDERAL LANDS HIGHWAY DIVISION

METRIC DETAIL

PAVEMENT TRANSITIONS

DETAIL APPROVED FOR USE --/----

REVISED: 07/98

DETAIL EM401-01

02/27/2003 07:58:29 AM M:\Standard\METRIC\EM4010l.dgn

em40101.dgn