REG	STATE	PROJECT	SHEET NO.

NOTES:

1. Unless otherwise shown, dimensions are in millimeters.

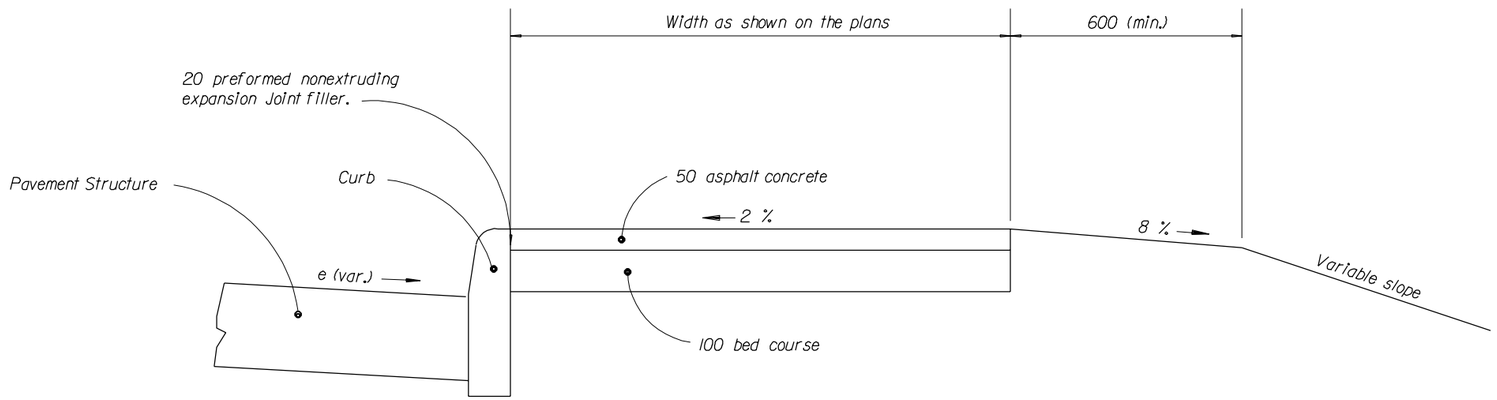

SIDEWALK WITH CURB

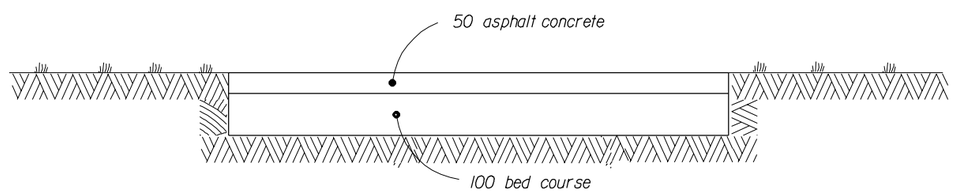

SIDEWALK

NO SCALE

U.S. DEPARTMENT OF TRANSPORTATION
FEDERAL HIGHWAY ADMINISTRATION
EASTERN FEDERAL LANDS HIGHWAY DIVISION

METRIC DETAIL

ASPHALT CONCRETE SIDEWALK

DETAIL APPROVED FOR USE --/----

REVISED: 07/98

DETAIL
EM615-02

02/27/2003 08:08:13 AM M:\Standard\METRIC\EM615\02.dgn

em615\02.dgn