REG	STATE	PROJECT	SHEET NO.

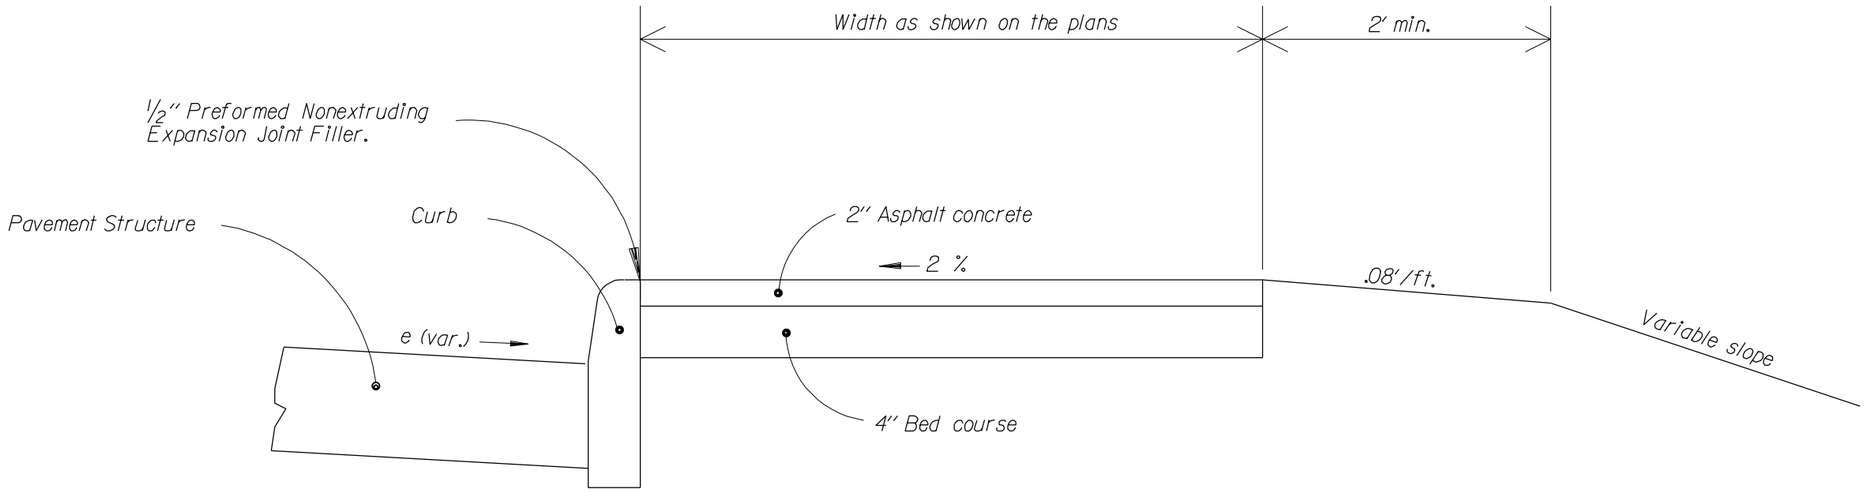

SIDEWALK WITH CURB

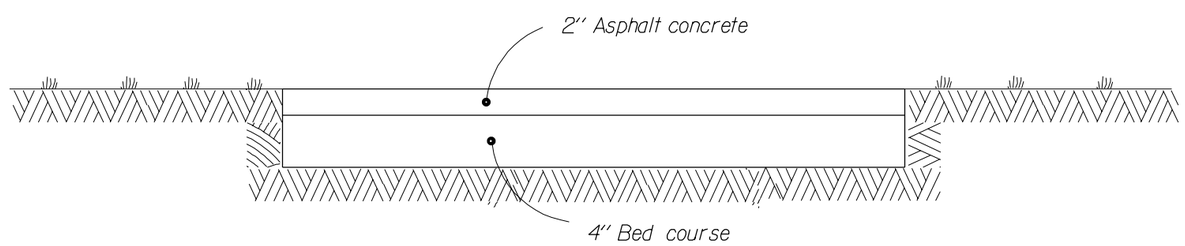

SIDEWALK

NOT TO SCALE

U.S. DEPARTMENT OF TRANSPORTATION
FEDERAL HIGHWAY ADMINISTRATION
EASTERN FEDERAL LANDS HIGHWAY DIVISION

DETAIL

ASPHALT CONCRETE SIDEWALK

DETAIL APPROVED FOR USE --/----

REVISED:

DETAIL E615-2

02/26/2003 11:02:22 AM M:\Standard\English\hdt615x02.dgn