REG	STATE	PROJECT	SHEET NO.

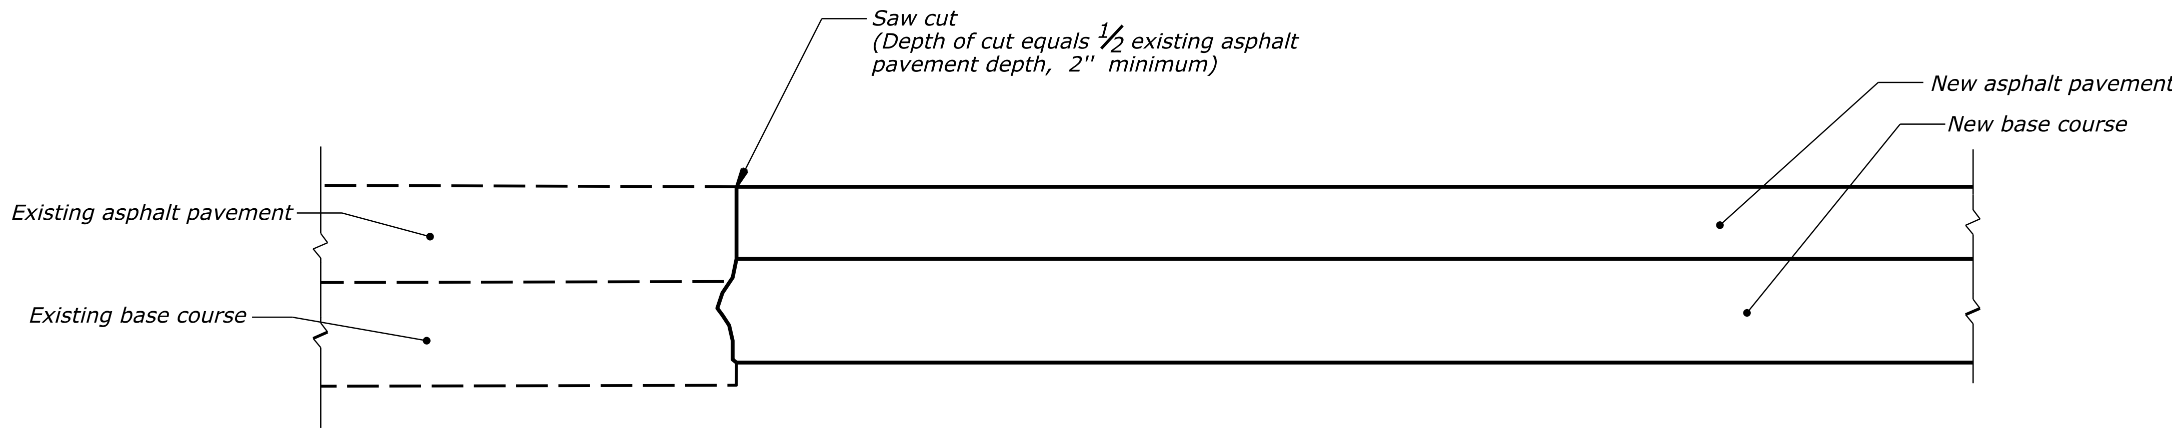

NEW PAVEMENT

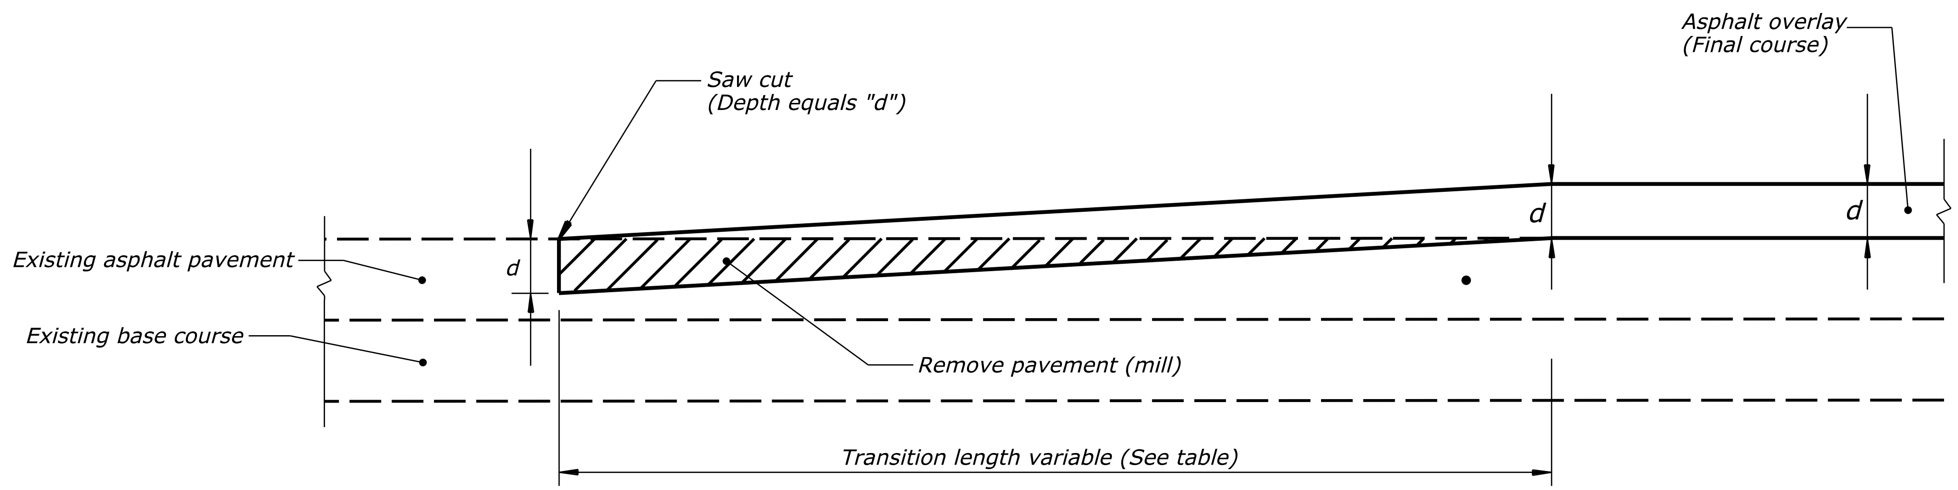

OVERLAY

d - Inches	Transition Length - Feet
1	20
1.5	30
2	40
2.5	50
3	60

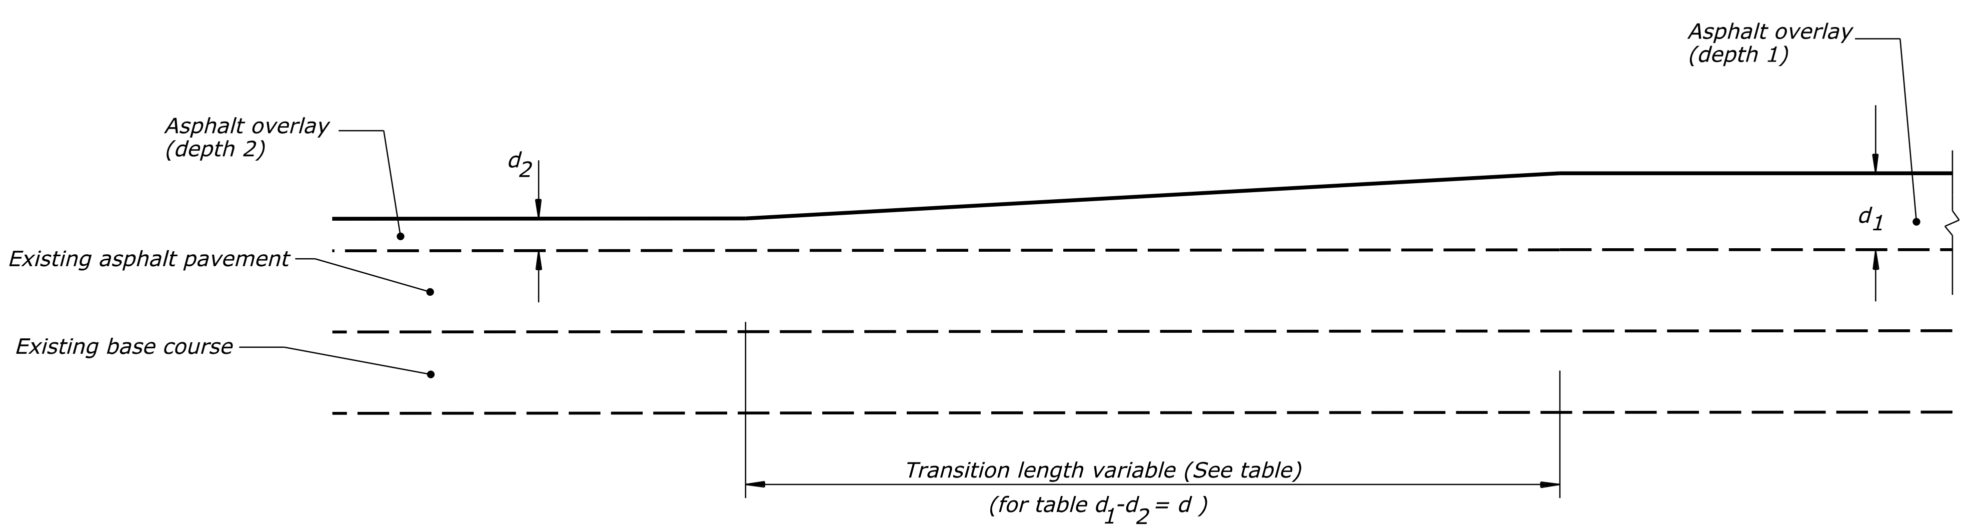

OVERLAY - DEPTH TRANSITIONS

NO SCALE

U.S. DEPARTMENT OF TRANSPORTATION
FEDERAL HIGHWAY ADMINISTRATION
EASTERN FEDERAL LANDS HIGHWAY DIVISION

U.S. CUSTOMARY DETAIL

PAVEMENT TRANSITIONS

DETAIL APPROVED FOR USE
APPROVED : MAY 2011

DETAIL
E401-01