REG	STATE	PROJECT	SHEET NO.

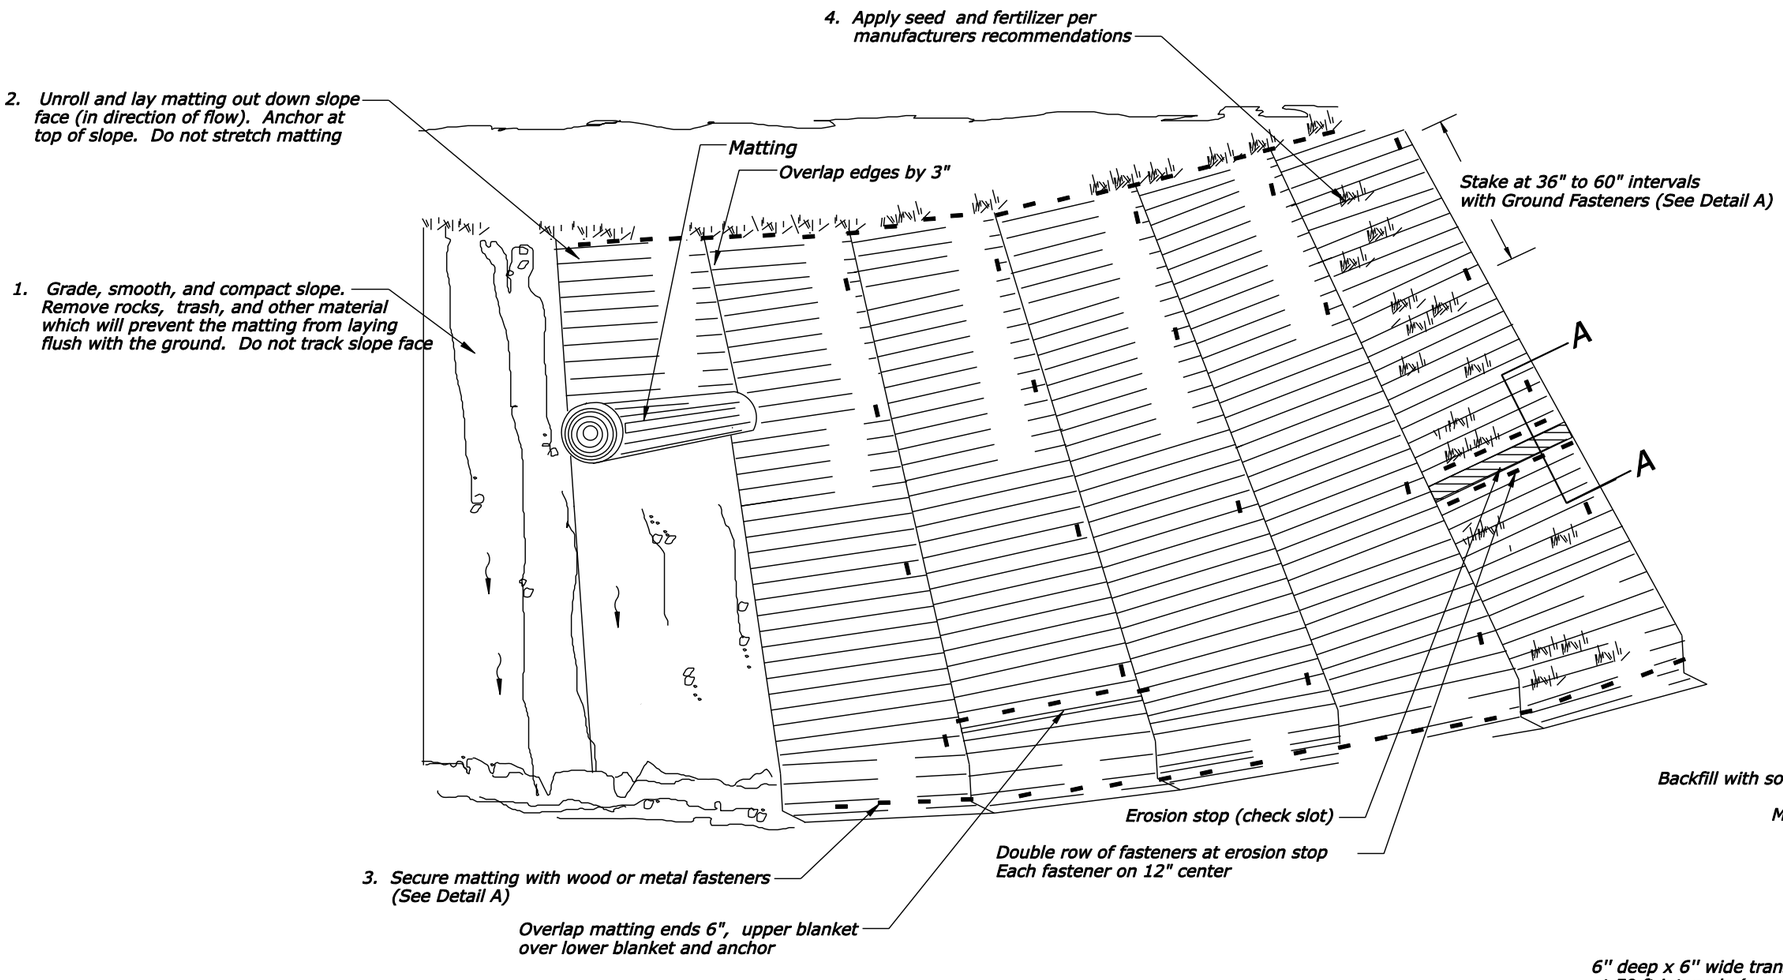

DETAIL FOR STABILIZING SLOPES WITH MATTING

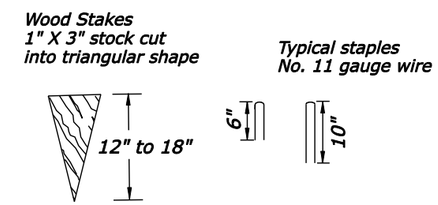

DETAIL A
Typical Ground Fasteners

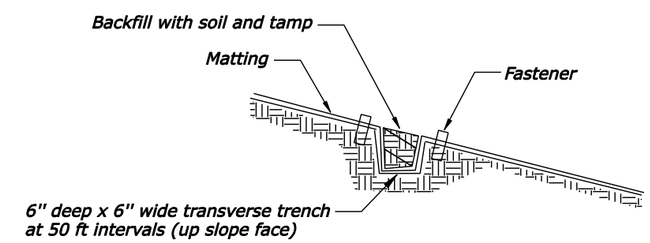

SECTION A-A
Erosion Stop (Check Slot) Detail

NO SCALE

U.S. DEPARTMENT OF TRANSPORTATION
FEDERAL HIGHWAY ADMINISTRATION
EASTERN FEDERAL LANDS HIGHWAY DIVISION

U.S. CUSTOMARY DETAIL

SLOPE STABILIZATION WITH MATTING

DETAIL APPROVED FOR USE
APPROVED : MAY 2011

DETAIL
E629-01

7/7/2011 10:24:22 AM M:\Standard\EFLHD_Detail\Drawings\V8 draft_do not use\ERIC'S CADD WORK\test today\629\629dgns\f6290l_detail.dgn