REG	STATE	PROJECT	SHEET NO.

Notes:

1. *Locations and height to be in accordance with the 'Manual on Uniform Traffic Control Devices for Streets and Highways' (MUTCD), latest edition.*
2. *Use wood battens bolted to post at vertical spacings not to exceed 30-inches.*
3. *Use double posts if W is over 3 feet.*
4. *For sign punching details, see the blank standards in the "Standard Highway Signs" as specified in the MUTCD, latest edition.*

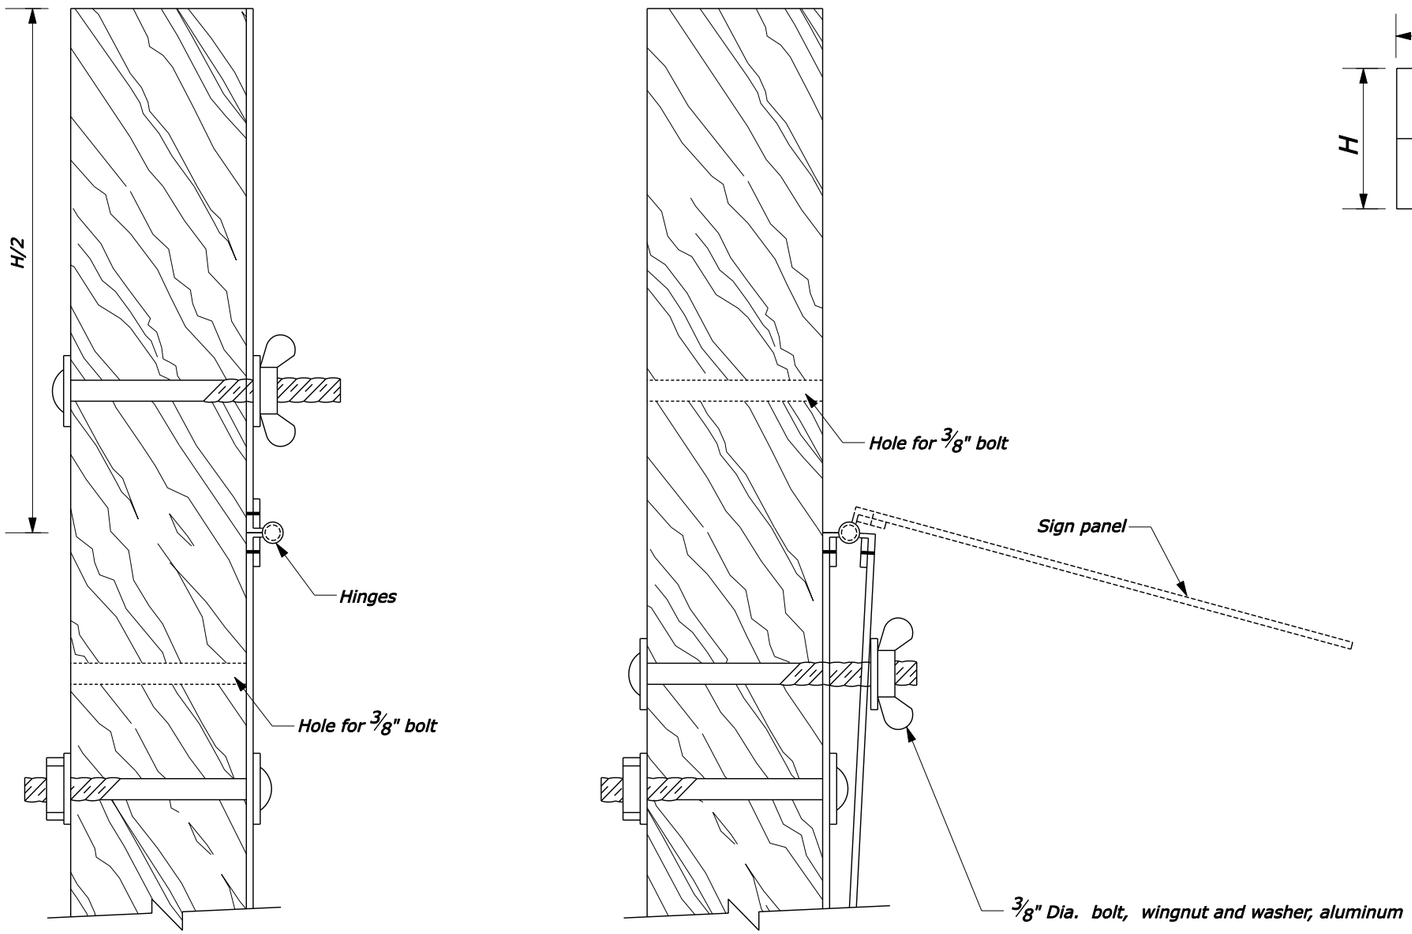

FASTENER DETAIL

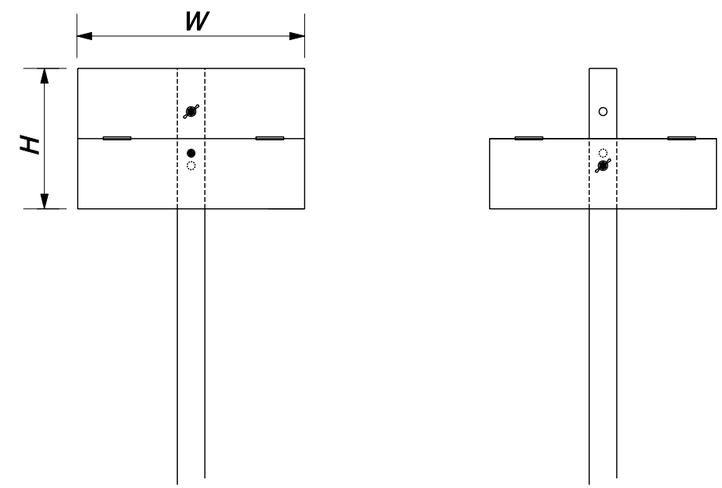

UNFOLD SIGN

FOLDED SIGN

NO SCALE

U.S. DEPARTMENT OF TRANSPORTATION
FEDERAL HIGHWAY ADMINISTRATION
EASTERN FEDERAL LANDS HIGHWAY DIVISION

U.S. CUSTOMARY DETAIL

FOLDING SIGN STRUCTURE

DETAIL APPROVED FOR USE	DETAIL
APPROVED : MAY 2011	E633-03

7/7/2011 10:32:21 AM M:\Standard\EFLHD_Detail-Drawings\V8 draft_do not use\ERIC'S CADD WORK\test today\633633dgns\sf633303_detail.dgn