MAP NOTE:
ALL EXISTING TOPOGRAPHIC INFORMATION SHOWN ON THIS SHEET WAS TAKEN FROM FAIRFAX COUNTY GIS DEPARTMENT. ORTHOGRAPHIC PHOTOS AND HARDCOPY PLANS PROVIDED BY OTHERS WERE USED TO BEST REPRESENT EXISTING SITE FEATURES.

Property Line

Phase I
Proposed West Parking
Lot Extension
150 Net New Spaces

Right of Way Line

MOUNT VERNON HIGHWAY

GEORGE WASHINGTON MEMORIAL PARKWAY

Existing West
Parking Lot

Existing Trail Head

Easement Line

Phase II
Proposed Overflow Lot
140 Total Spaces Provided

Preferred Trail Alternative

Existing Freestanding
Screenwall

Proposed Crosswalk (Typ.)

Right of Way Line

Post Office

Existing Gate

MOUNT VERNON HIGHWAY

Existing Route 235
Parking Lot

Existing West
Parking Lot

Existing East
Parking Lot

Mount Vernon Estate and Gardens

Existing Freestanding Screenwall

Meandering Trail
(to avoid existing vegetation)

Re-stripe Parking for
Reversed Circulation

Existing Trail Head

Existing Crosswalks

SIGN:
Cyclists Must Walk Bikes

SIGN:
Cyclists Must Walk Bikes

Restaurant and Gift Shop

Proposed Trail with Textured Surface and
6" Curb Adjacent to Vehicular Lane

Relocated Median

Bus Loading Area with Bollards

Mt. Vernon Entrance

Mount Vernon Estate and Gardens

GRAPHIC SCALE
30 0 30 60 120 240
(IN FEET)

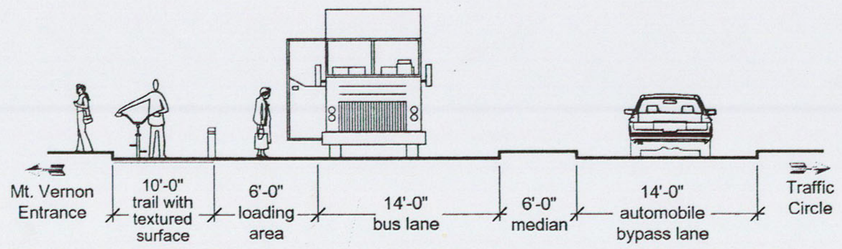

Trail Option A - Section at Mt. Vernon Entrance
(not to scale)

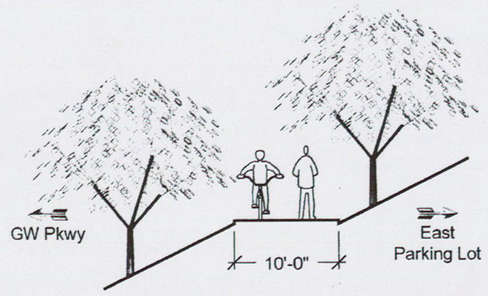

Trail Option A - Section Along GW Pkwy
(not to scale)

PREPARED IN THE OFFICE OF:
Kimley-Horn and Associates, Inc.
P.O. BOX 33068 - RALEIGH, NORTH CAROLINA 27636-3068
PHONE: (919) 677-2000 FAX: (919) 677-2050

PROJECT: MOUNT VERNON CIRCLE ENVIRONMENTAL ASSESSMENT

SHEET NUMBER: 1 OF 1

JOB NUMBER: 011675003

ATTACHED REFERENCE FILES: U:\011675003\DWG\TEST.DWG

HORIZONTAL SCALE: 1" = 60'
VERTICAL SCALE: N/A
DRAWN BY: E.G.
DESIGNED BY: E.JG
CHECKED BY: LM

SEAL:

Preferred Build Parking Alternative and Preferred Trail Improvement Alternative

"COMMITMENT TO EXCELLENCE"

U.S. Department of Transportation Federal Highway Administration