REG	STATE	PROJECT	SHEET NO.

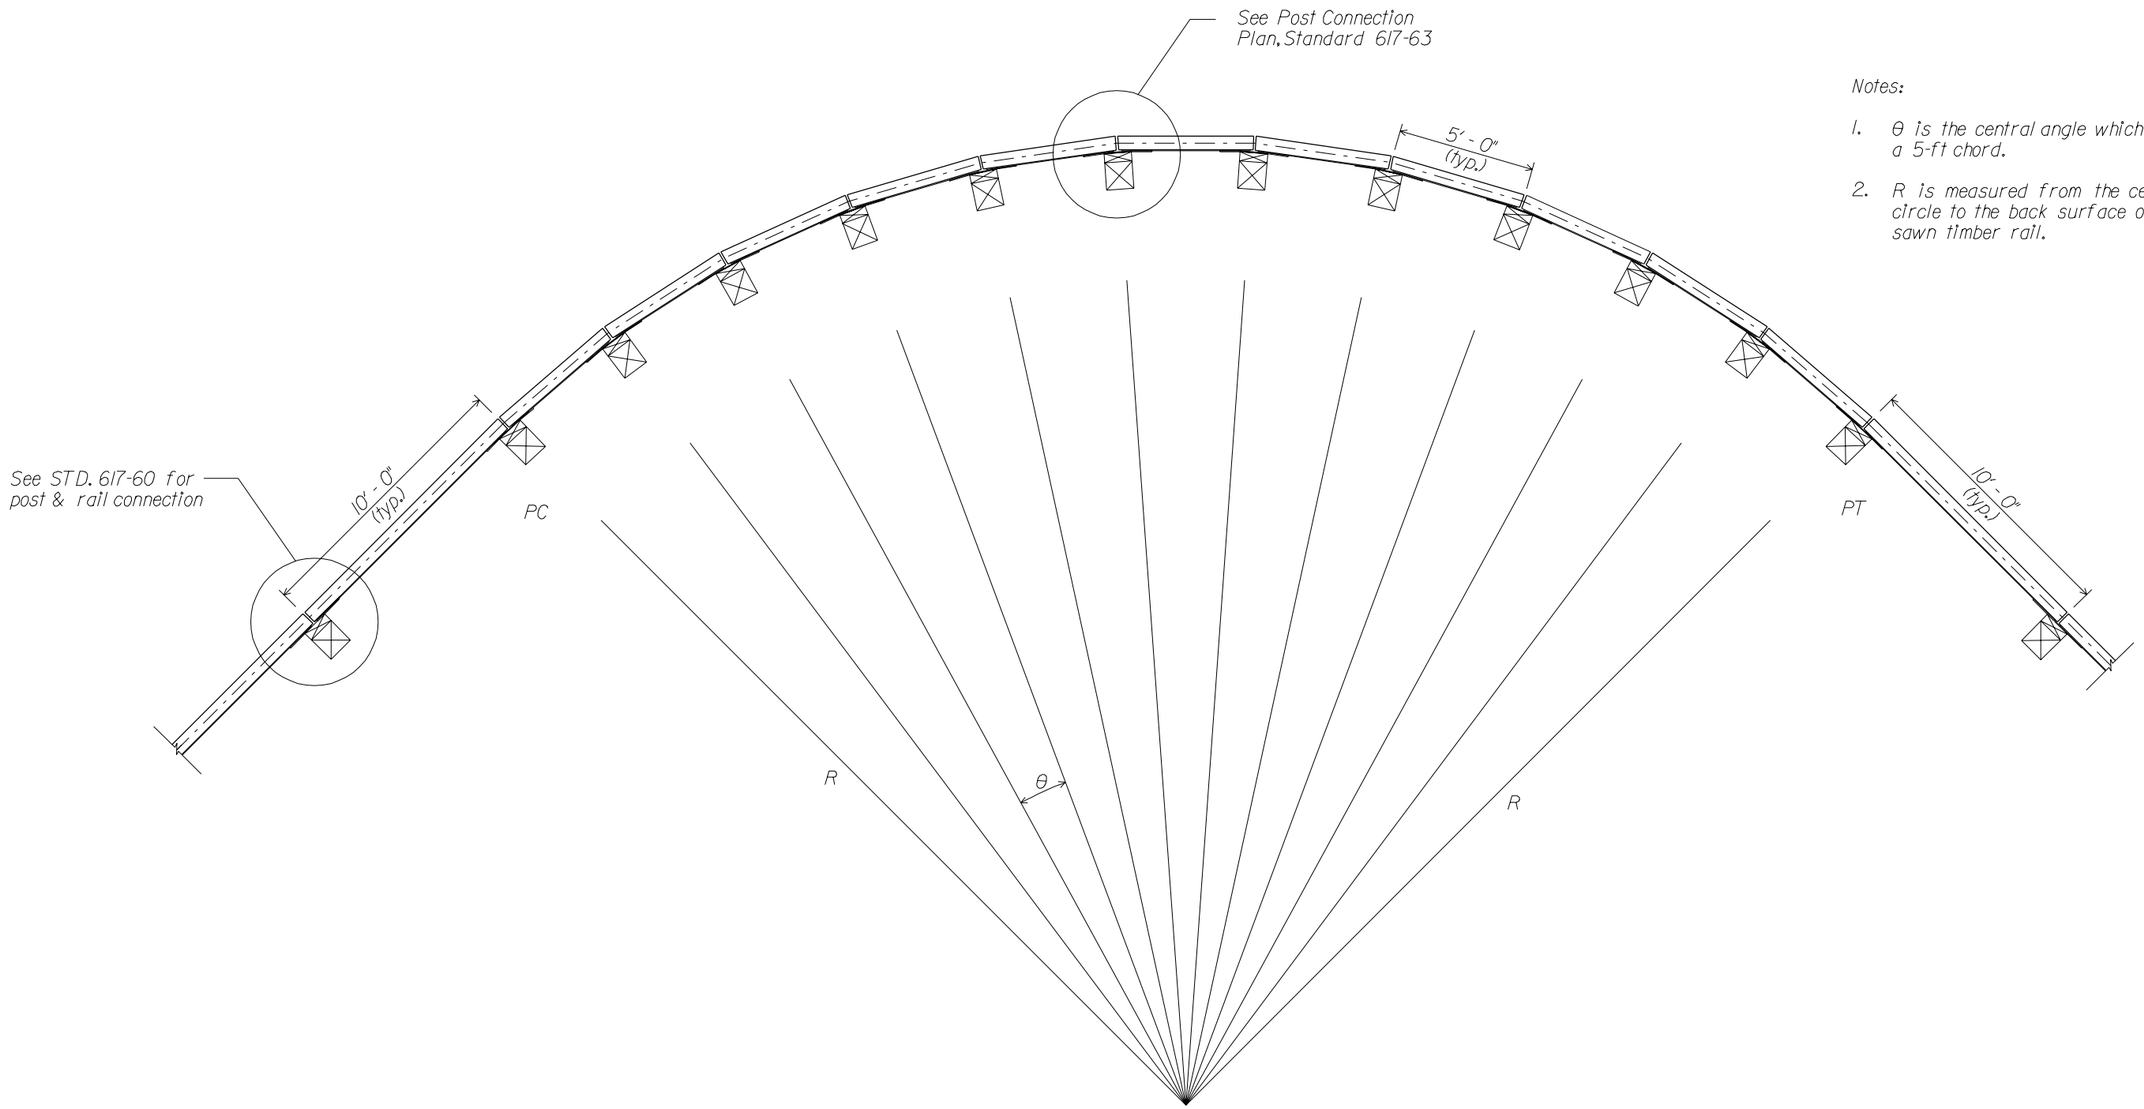

PLAN VIEW

Notes:

1. θ is the central angle which subtends a 5-ft chord.
2. R is measured from the center of the circle to the back surface of the Rough sawn timber rail.

U.S. DEPARTMENT OF TRANSPORTATION
FEDERAL HIGHWAY ADMINISTRATION
FEDERAL LANDS HIGHWAY

STANDARD

STEEL-BACKED TIMBER GUARDRAIL AROUND CIRCULAR CURVES 70 FOOT RADIUS AND BELOW

STANDARD APPROVED FOR USE --/----

REVISED:

STANDARD
617-64